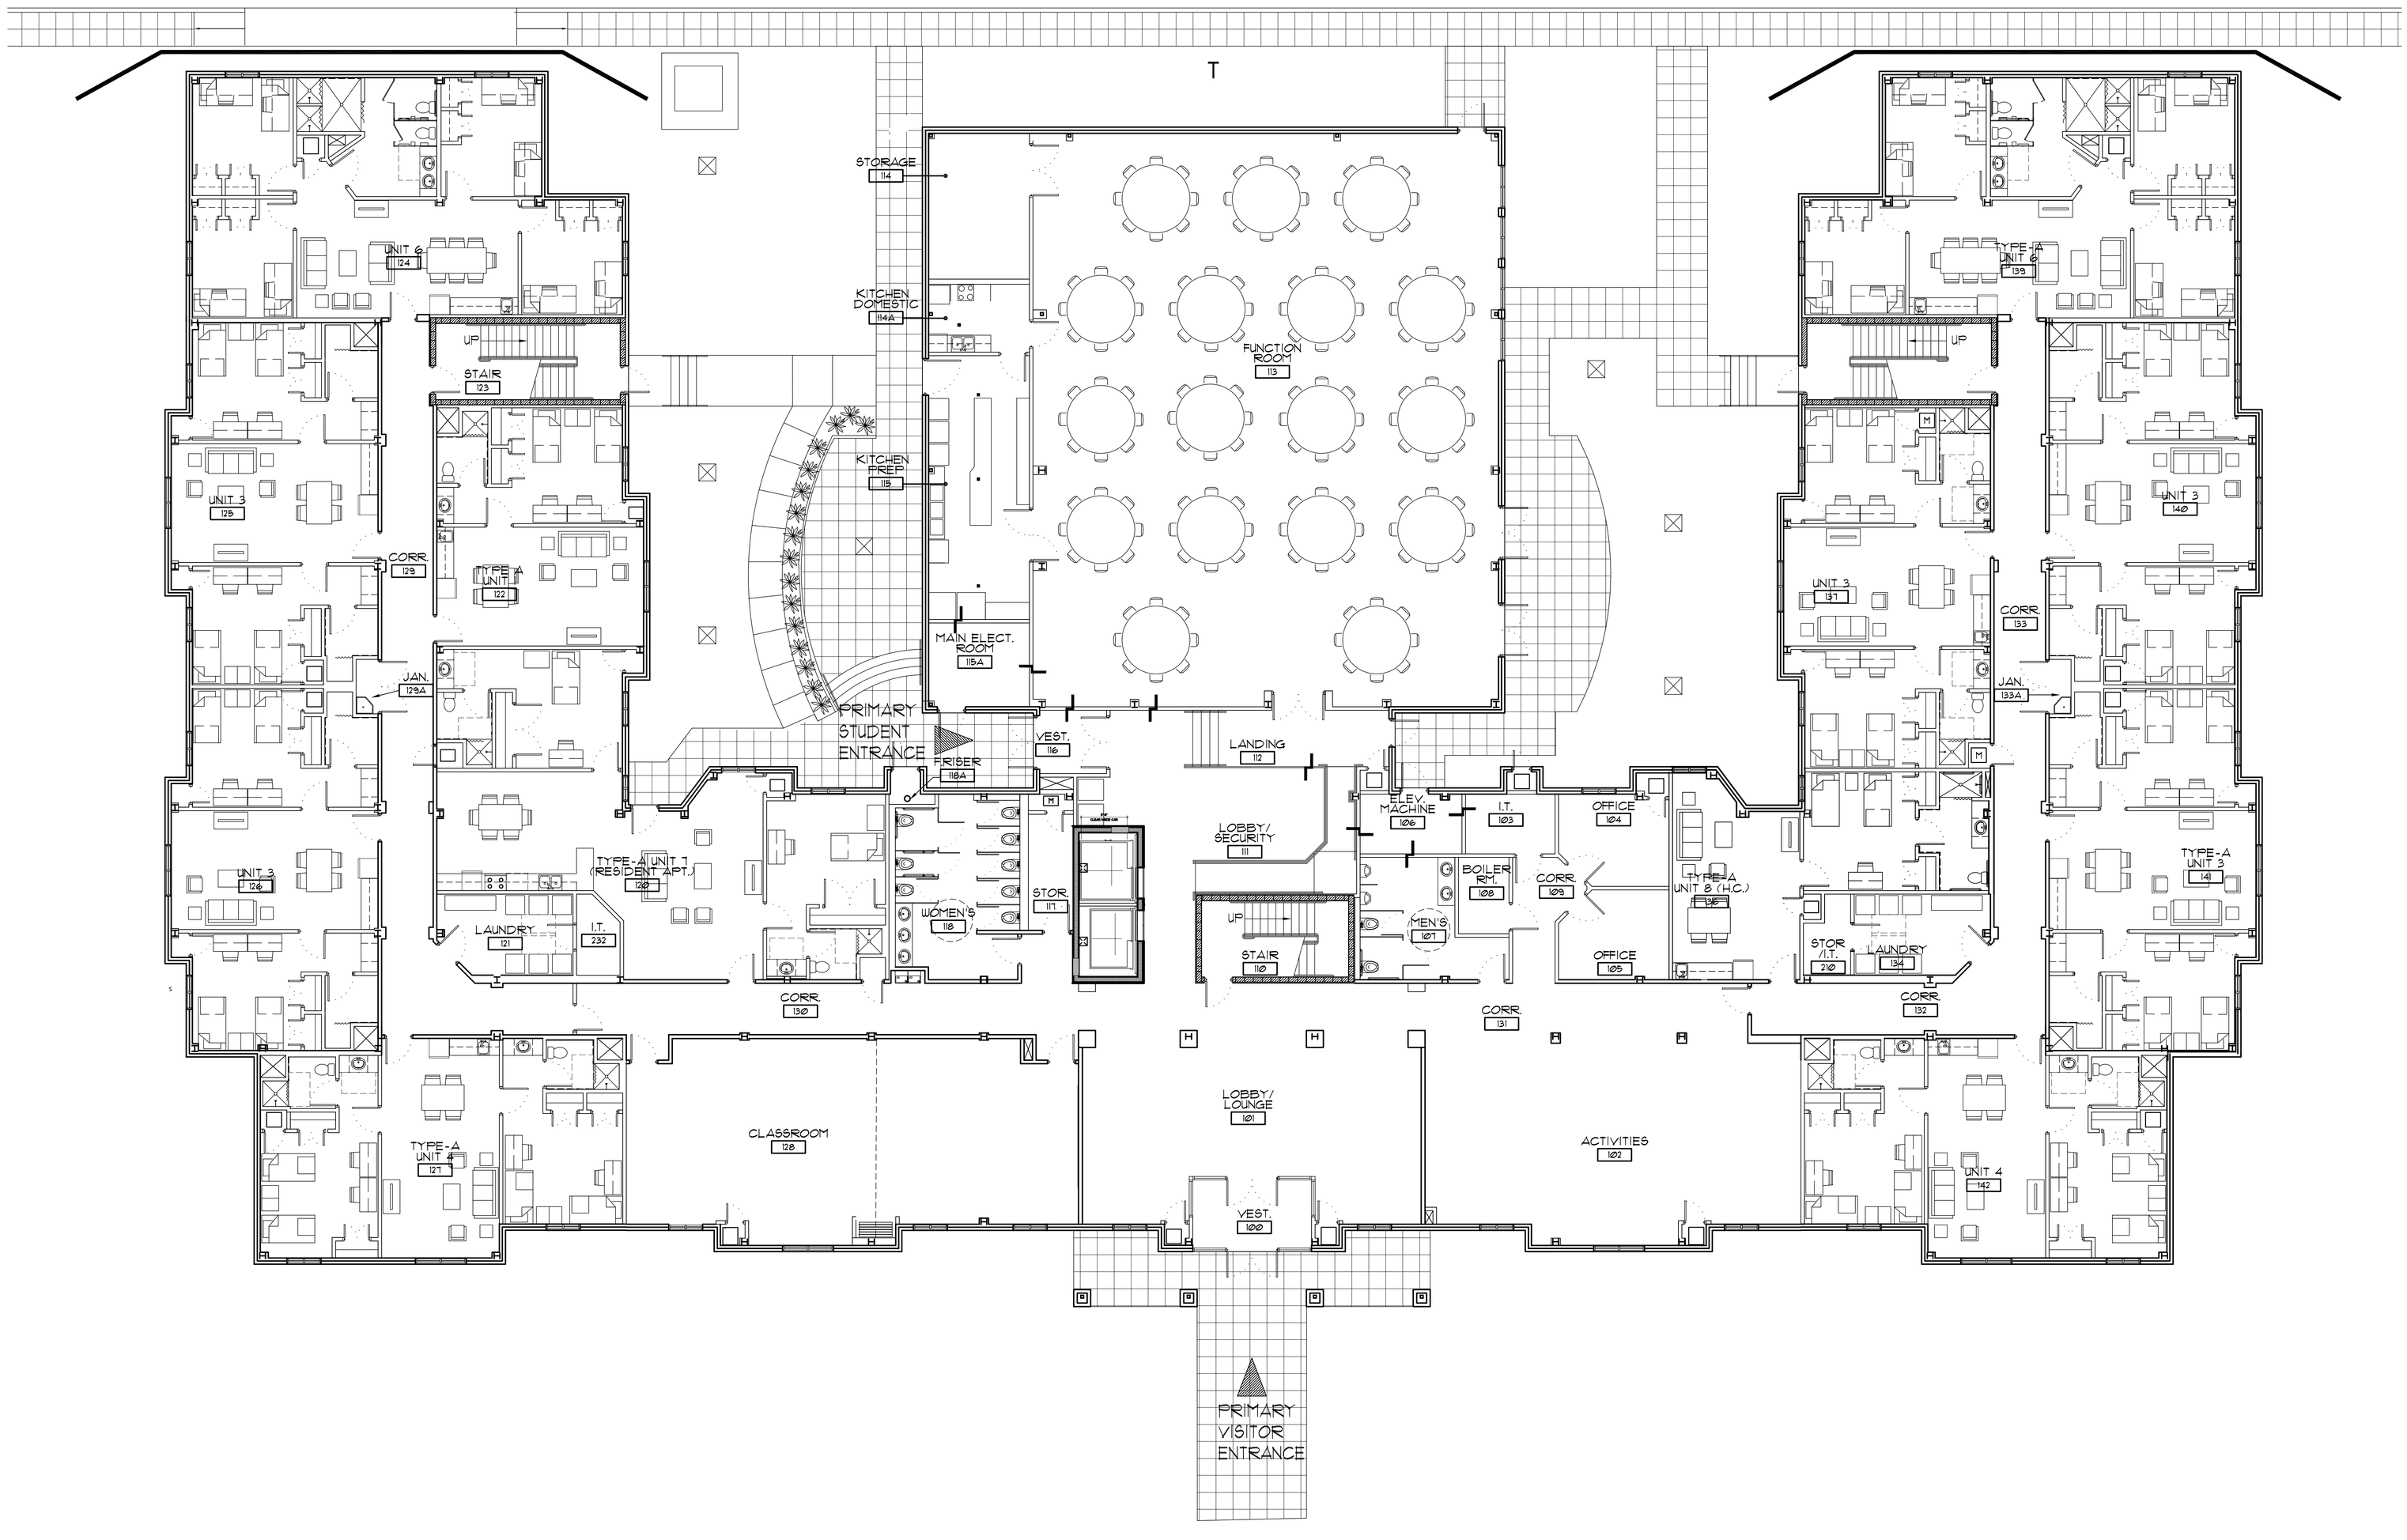

FIRST FLOOR 26,719 SQ. FT.

UNIT-1 X 1 = 2 BEDS
UNIT-3 X 5 = 20 BEDS
UNIT-4 X 2 = 8 BEDS
UNIT-6 X 2 = 16 BEDS
UNIT-8 X 1 = 2 BEDS (H.C.)
UNIT-7 X 1 = 2 BEDS (R.A. APT)
50 BEDS Total

N

1 / A2.01 FIRST FLOOR PLAN
SCALE: 1/8" = 1'-0"

rba
richard r. brown associates architecture interior design
14918 HERTZ QUAIL SPRINGS PARKWAY
OKC, Oklahoma 73134
(405) 843-0522
(405) 843-0523 FAX

© NO REPRODUCTION OF THIS SHEET MAY BE MADE WITHOUT WRITTEN CONSENT OF RICHARD R. BROWN ASSOC.
THIS SHEET IS NOT TO BE USED FOR CONSTRUCTION UNLESS THE ISSUE DATE IS APPARENT IN ON THE TITLE SHEET COPYRIGHT

SOUTHERN NAZARENE UNIVERSITY
RESIDENCE HALL
BETHANY, OKLAHOMA

THE DRAWINGS AND OTHER INFORMATION CONTAINED ON THIS SHEET ARE TO BE USED ONLY IN CONNECTION WITH THE PROJECT LOCATED AT THE PROJECT ADDRESS SHOWN IN THE TITLE BLOCK

PROJECT NUMBER
S0903
DRAWING DATE

ISSUE DATE
09/30/09
REVISION DATES

SHEET TITLE
FIRST FLOOR PLAN

SHEET NUMBER
A2.01